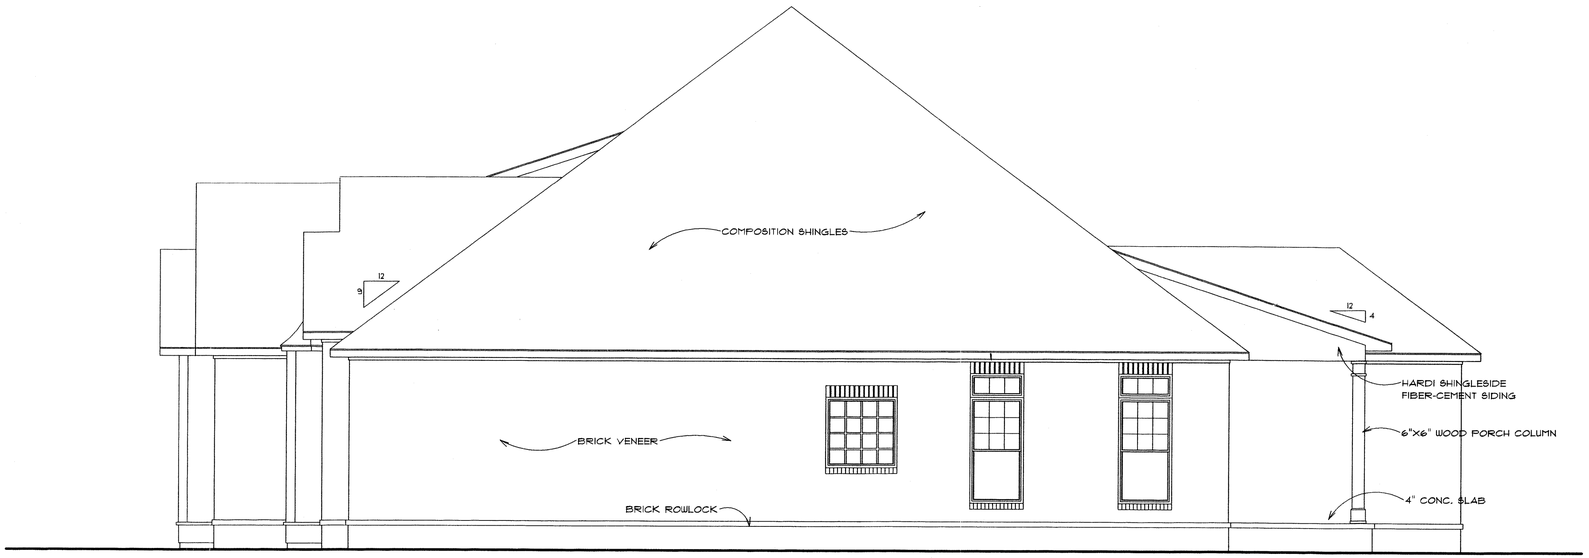

RIGHT SIDE ELEVATION

SCALE: 1/4" = 1'-0"

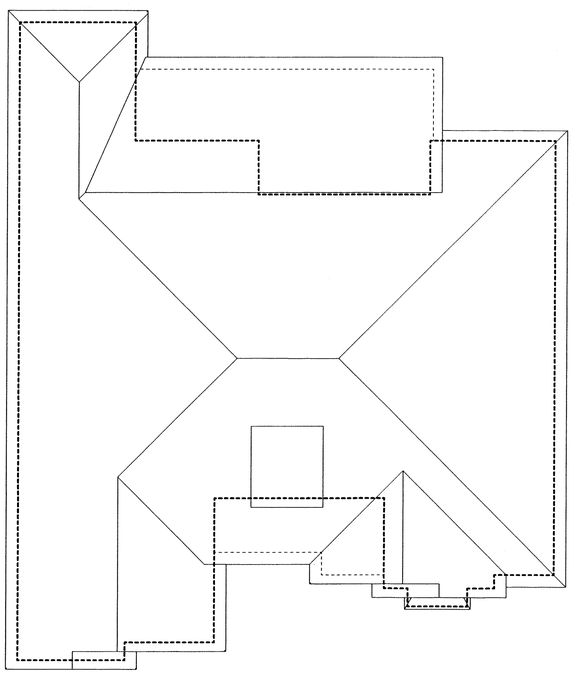

ROOF PLAN

SCALE 1/8" = 1'-0"

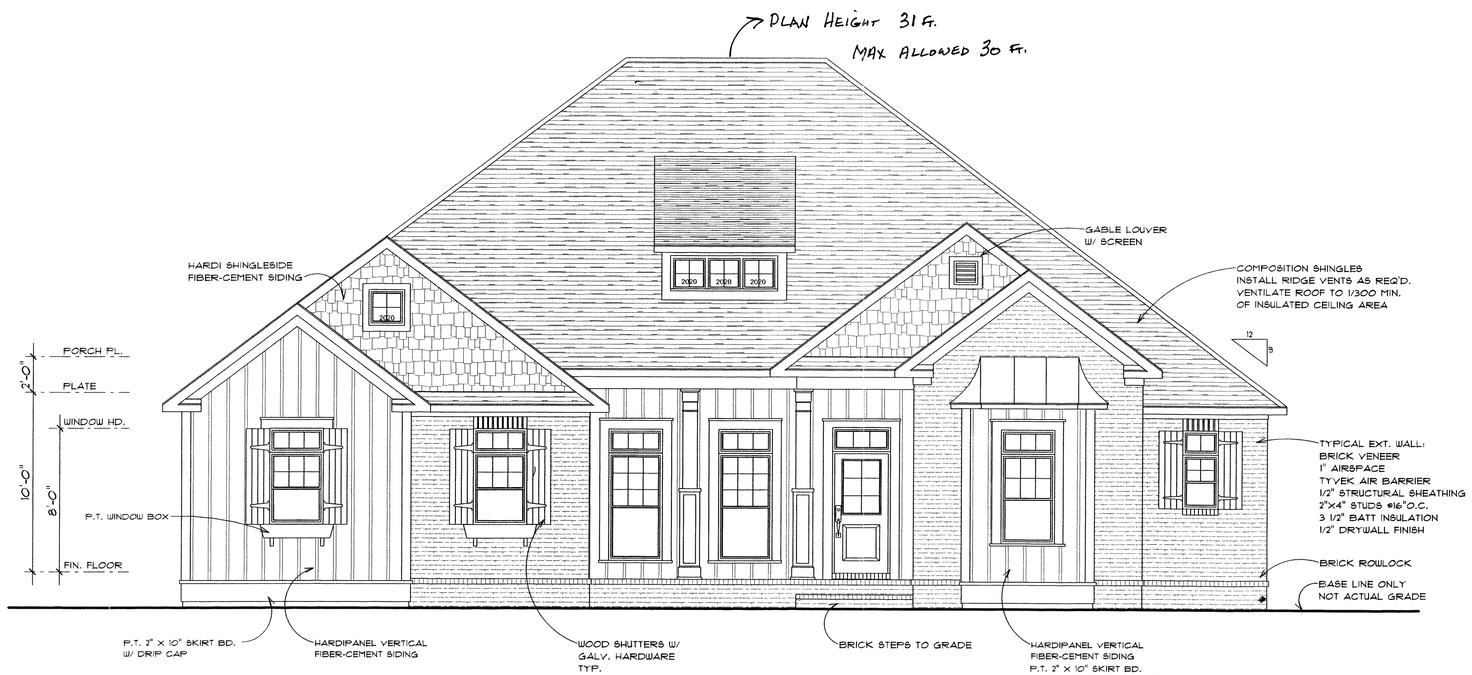

FRONT ELEVATION

SCALE: 1/4" = 1'-0"

© COPYRIGHT 2006
COASTAL HOME DESIGN HEREBY RESERVES ITS COMMON LAW AND OTHER PROPERTY RIGHTS IN THESE PLANS, IDEAS, AND DESIGNS. THE INFORMATION CONTAINED IN THESE PLANS IS COPYRIGHTED AND MAY NOT BE REPRODUCED WITHOUT AUTHORIZATION FROM THE DESIGNER. THESE PLANS ARE NOT TO BE COPIED OR CHANGED IN ANY MANNER NOR ARE THEY TO BE ASSIGNED TO ANY THIRD PARTY WITHOUT PERMISSION FROM THE DESIGNER. REPRODUCTION OF THESE PRINTS IS PROHIBITED BY FEDERAL COPYRIGHT LAWS.

Revisions

Drawn: CHD

Approved: MPB

Date: July 11, 2006

(251) 990-6033 (Fax) 990-8538
384 Fairhope Ave. Suite 3
Fairhope, AL 36532
www.coastalhomedesign.com

ABD®
Professional Member
American Institute of Building Design

Coastal Home Design

A RESIDENCE FOR
CHRIS MILLER CONSTRUCTION
LOT 39, SEDGEFIELD SUBDIVISION
FAIRHOPE, ALABAMA

A-4